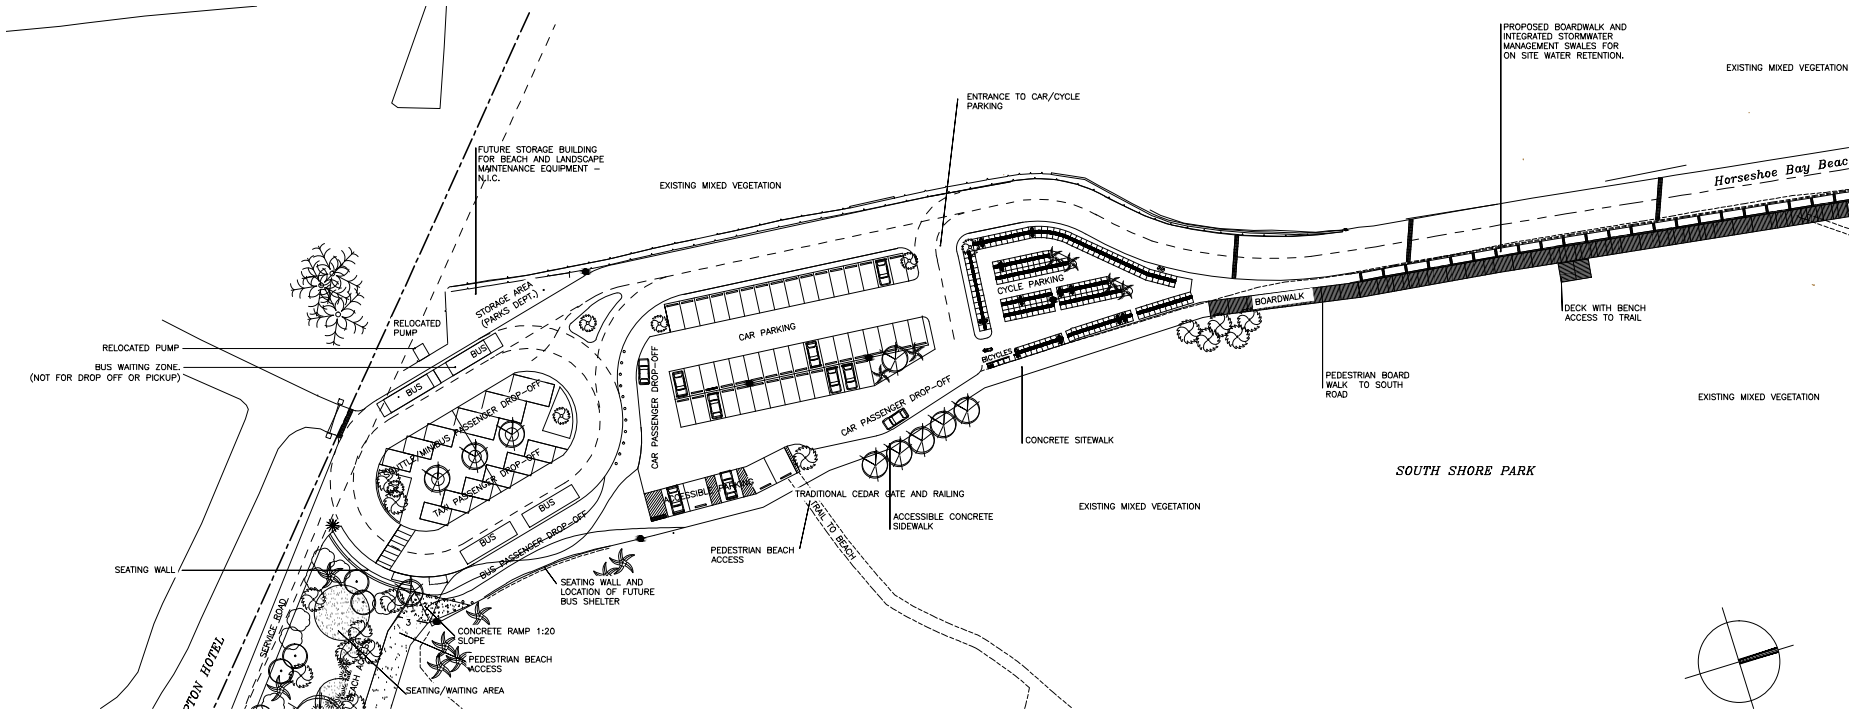
PROPOSED BOARDWALK AND INTEGRATED STORMWATER MANAGEMENT SWALES FOR ON SITE WATER RETENTION.
EXISTING MIXED VEGETATION
ENTRANCE TO CAR/CYCLE PARKING
FUTURE STORAGE BUILDING FOR BEACH AND LANDSCAPE MAINTENANCE EQUIPMENT – N.I.C.
EXISTING MIXED VEGETATION
Horseshoe Bay Beac
STORAGE AREA (PARKS DEPT.)
CYCLE PARKING
BOARDWALK
DECK WITH BENCH ACCESS TO TRAIL
RELOCATED PUMP
RELOCATED PUMP
BUS WAITING ZONE. (NOT FOR DROP OFF OR PICKUP)
BUS
BUS
CAR PARKING
CAR PASSENGER DROP-OFF
BICYCLES
PEDESTRIAN BOARD WALK TO SOUTH ROAD
EXISTING MIXED VEGETATION
CAR PASSENGER DROP-OFF
CONCRETE SITEWALK
SOUTH SHORE PARK
TAXI PASSENGER DROP-OFF
TRADITIONAL CEDAR GATE AND RAILING
ACCESSIBLE CONCRETE SIDEWALK
EXISTING MIXED VEGETATION
BUS
BUS
BUS PASSENGER DROP-OFF
PEDESTRIAN BEACH ACCESS
SEATING WALL
SEATING WALL AND LOCATION OF FUTURE BUS SHELTER
SERVICE ROAD
CONCRETE RAMP 1:20 SLOPE
PEDESTRIAN BEACH ACCESS
SEATING/WAITING AREA